BIRCHGROVE SHOPPING CENTRE - GENERAL ARRANGEMENT
(1:250 @ A1)

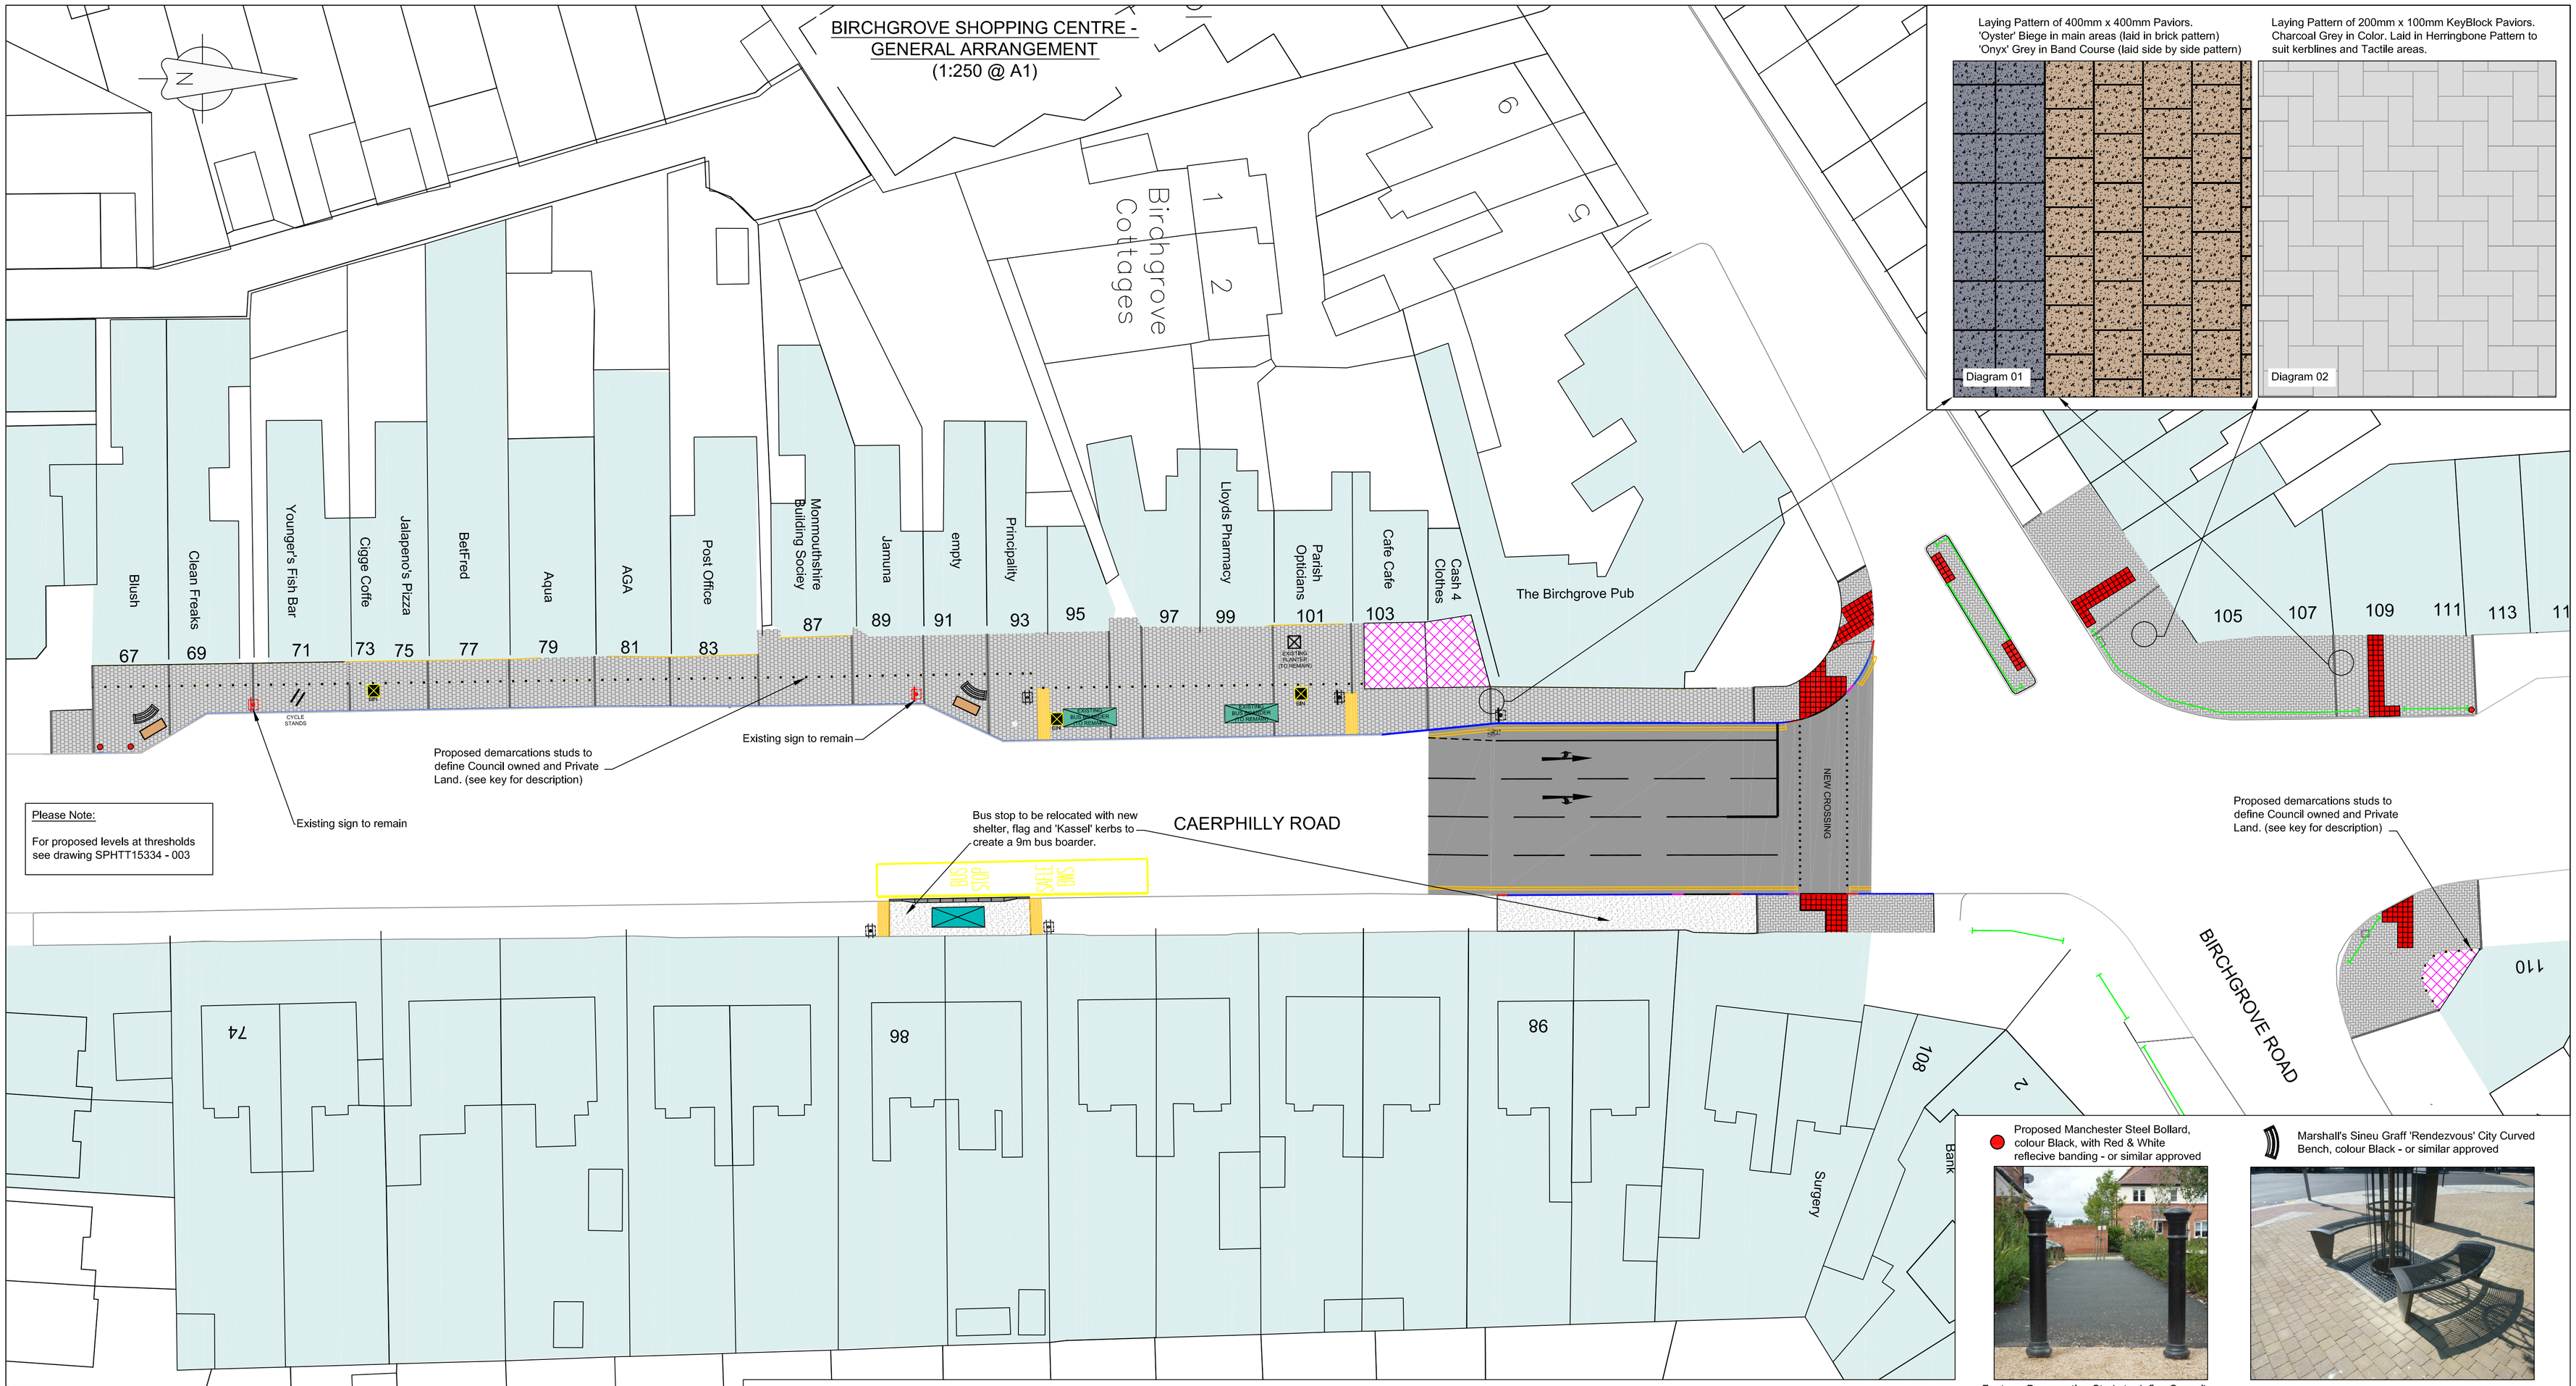

KEY

- Concrete Slabs (see diag. 01) - St George, 600mm x 300mm laid on 30mm sharp sand bedding course, laid on re-profiled type 1 sub-base approx. 100mm.
- Block Paviors (see diag. 02) - Charcoal, 200mm x 100mm laid in Herringbone Pattern laid on 30mm sharp sand bedding course, laid on re-profiled type 1 sub-base approx. 100mm.
- Carriagway to be planed off 40mm and resurfaced at a depth of 40mm with AC14 Asphalt Concrete with nominal aggregate size 14mm.
- Tactile slabs in 'Red' laid on 30mm sharp sand bedding course, laid on re-profiled type 1 sub-base approx. 100mm.
- Proposed Cycle Corduroy Paving laid on 30mm sharp sand bedding course, laid on re-profiled type 1 sub-base approx. 100mm.
- Existing un-adopted highway to remain
- Footway Type 2 comprising of AC20 dense bin 100/150rec 40mm thick, AC6 surface course 160/220 25mm thick.
- Proposed HB2 kerb
- Proposed transition right kerb
- Proposed transition left kerb
- Proposed drop kerb (BN1)
- Existing Signage to remain
- Proposed Signage see telematics drawing for details.
- Proposed Planter
- Proposed Bin

'Sheffield' style cycle stand, colour Jet Black (RAL 9005) - or similar approved

Proposed Manchester Steel Bollard, colour Black, with Red & White reflecive banding - or similar approved

Marshall's Sineu Graff 'Rendezvous' City Curved Bench, colour Black - or similar approved

Footway Demarcation Studs to define Council owned and Private Land. Brass or Aluminium (TBC). 100mm x 100mm at 1 Metre centres.

Marshalls Chancellor 2 Post & Rail Guardrail, colour Black - or similar approved

CYNGOR DINAS CAERDYDD THE CITY OF CARDIFF COUNCIL

COPYRIGHT OF THE CITY OF CARDIFF COUNCIL. ALL RIGHTS RESERVED.

DRAWING CAN BE SCALED FOR PLANNING APPLICATION PURPOSES ONLY.

This map is reproduced from Ordnance Survey material with the permission of Ordnance Survey on behalf of the Controller of Her Majesty's Stationary Office © Crown Copyright. Unauthorised reproduction infringes Crown copyright and may lead to prosecution or civil proceedings. The City of Cardiff Council, LA09005L 2001.

BSI UKAS QUALITY MANAGEMENT 003

FS 25745

CARDIFF CAERDYDD

DESIGN CONTRACTS AND DELIVERY

DYLUNIO CONTRACTAU A DARPARU

Andrew Gregory
DIRECTOR FOR CITY SERVICES

CYFARWYDDWR GWASANAETHAU'R DDINAS

Rev	By	Date	Description of Amendment	Chk.by	Date

FOR TENDER

Project: BIRCHGROVE SHOPPING CENTRE

Title: GENERAL ARRANGEMENT

Checked: RE/RJM
Drawn: RE/RJM
Scale: 1:250 @ A1
Date: NOV 2015
do not scale drawing except for planning application purposes.

Path

Project Number: SPHTT15334

Drawing Number: 001

County Hall, Atlantic Wharf, Cardiff CF10 4UW
Telephone 029 2287 2456